DWG. NO. 16001–SKE–00–2002

NOTE:

REFER TO LANDSCAPE ARCHITECTS AND ENGINEERS DRAWINGS FOR FURTHER DETAILS

REFER TO STW DRAWING 16001-SKE-00-2001 FOR FURTHER DETAILS IN RELATION TO THE MAINTENANCE BUILDING ELEVATIONS

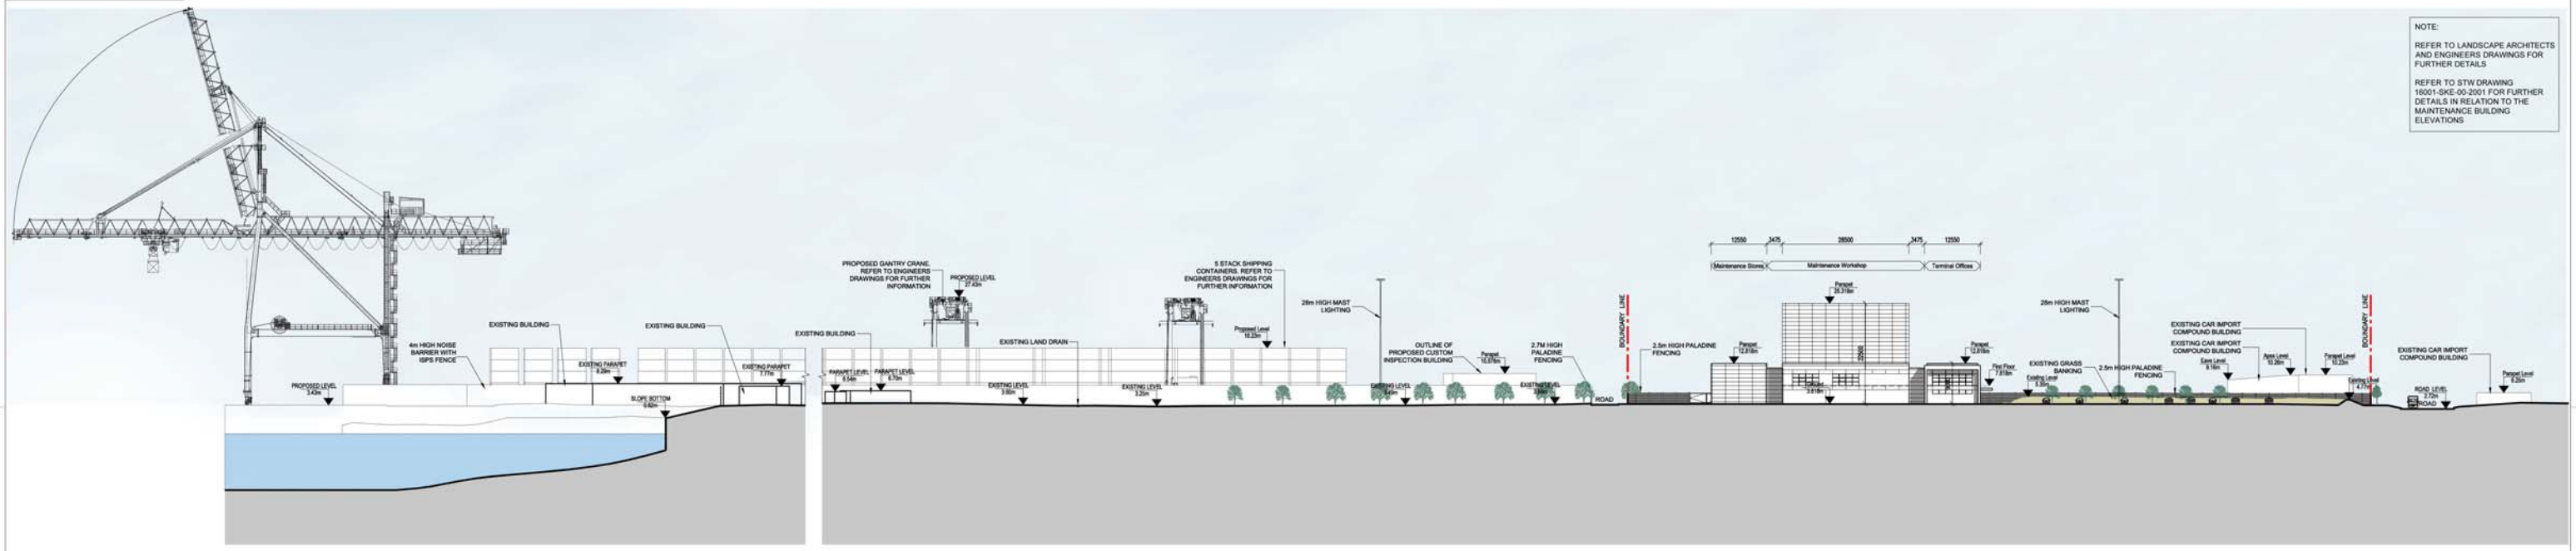

SECTION 01 SCALE 1:500

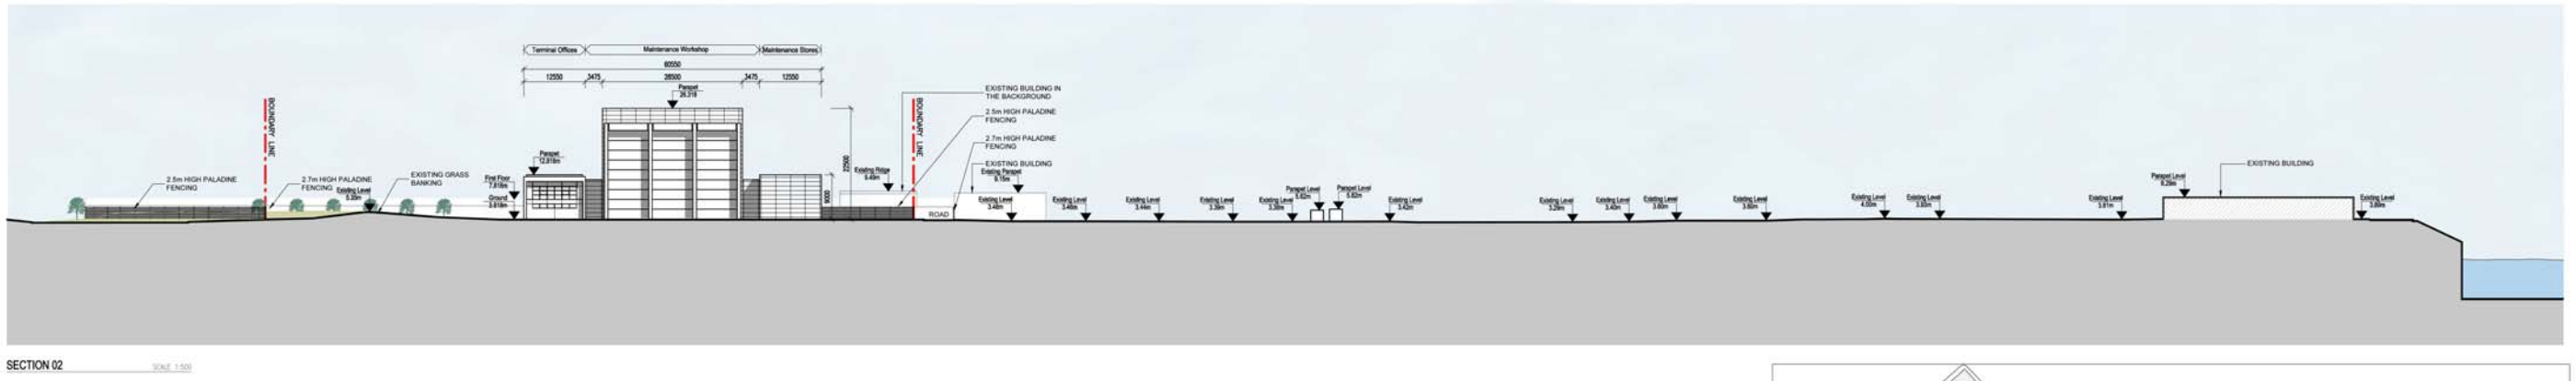

SECTION 02 SCALE 1:500

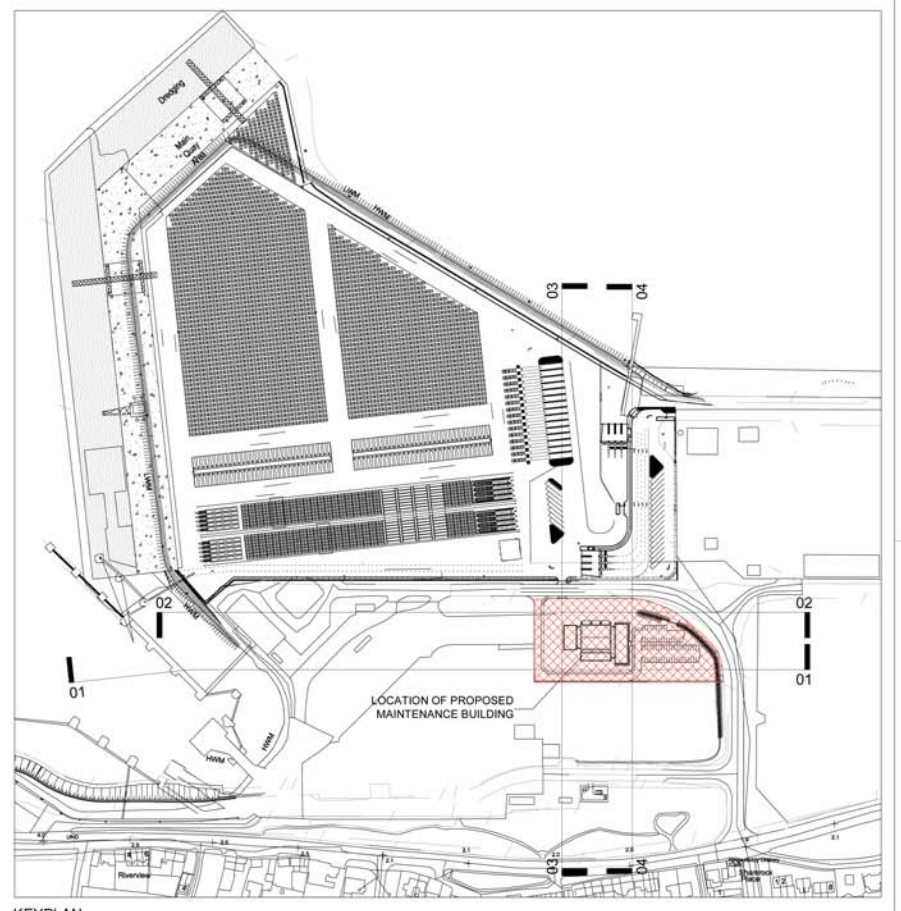

KEYPLAN

Figure 3.23 c

DO NOT SCALE FROM THIS DRAWING.WORK ONLY FROM FIGURED DIMENSIONS.
ALL ERRORS AND OMISSIONS TO BE REPORTED TO THE ARCHITECT.
THIS DRAWING TO BE READ IN CONJUNCTION WITH RELEVANT CONSULTANT'S DRAWINGS.
OFFICE USE:

PAGE SETUP:	---	SHEET SET:	STW
PLOT SCALE:	1:1	STYLE TABLE:	...STW–General Arrangement.ctb
MOD. TIME:	12/13/2016 7:48:01 AM	PLOT DEVICE:	PDF–XChange Printer 2012
PLOT TIME:	12/14/2016 11:56:03 AM	MOD. BY:	John Hahessy

ISSUED FOR INFORMATION	DRG.	CHK.	DATE	ISSUE
	JH	DF	13.12.2016	P1

Scott Tallon Walker Architects Unit 36, Wellworks, Eglinton Street, Cork Tel: +353-21-4320744 Fax:+353-21-4961820

CLIENT: PORT OF CORK	DRAWING: CONTEXTUAL ELEVATIONS	CAD REF: K:\16\16001\PLA
PROJECT: RINGASKIDDY PORT REDEVELOPMENT SECTION 146C	TERMINAL OFFICE AND MAINTENANCE BUILDING	PROJ. NO. / TYPE / PACKAGE / DWG. NO. / ISSUE
SITE: RINGASKIDDY, CO. CORK	SCALE: 1:500 @A0	PROJECT ARCHITECT: DAVID FLANNERY
		16001–SKE–00–2002 P1
		E-mail: mail@stw.ie WWW: www.stw.ie