DWG. NO.
16001–SKE–00–2003

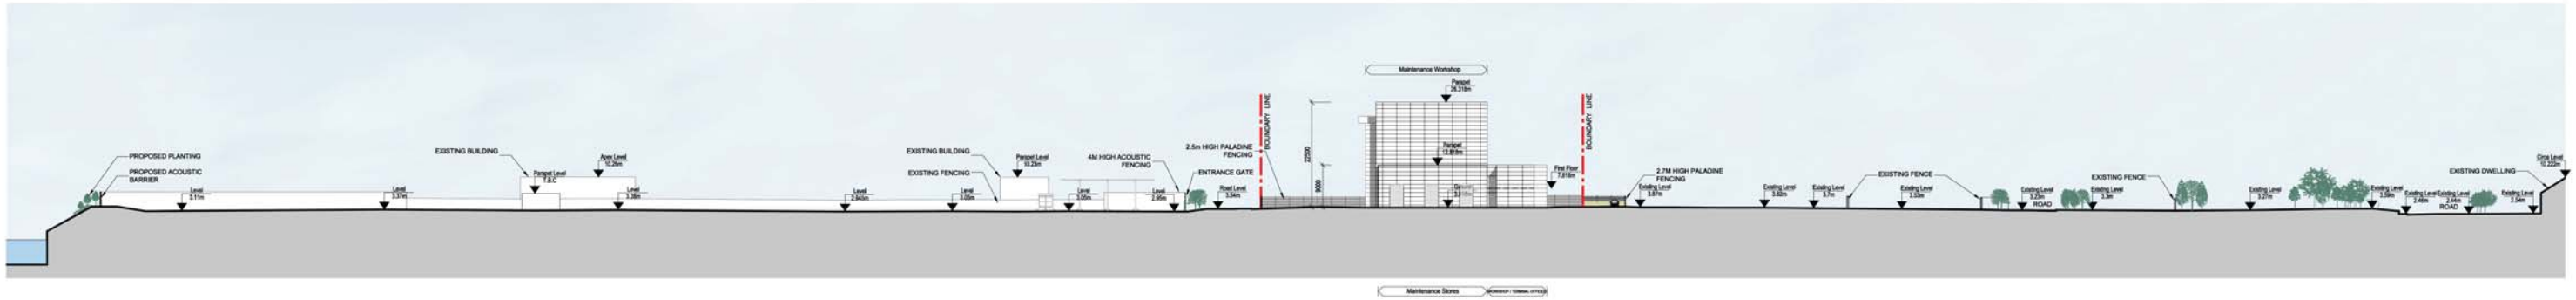

SECTION 03 SCALE 1:500

SECTION 04 SCALE 1:500

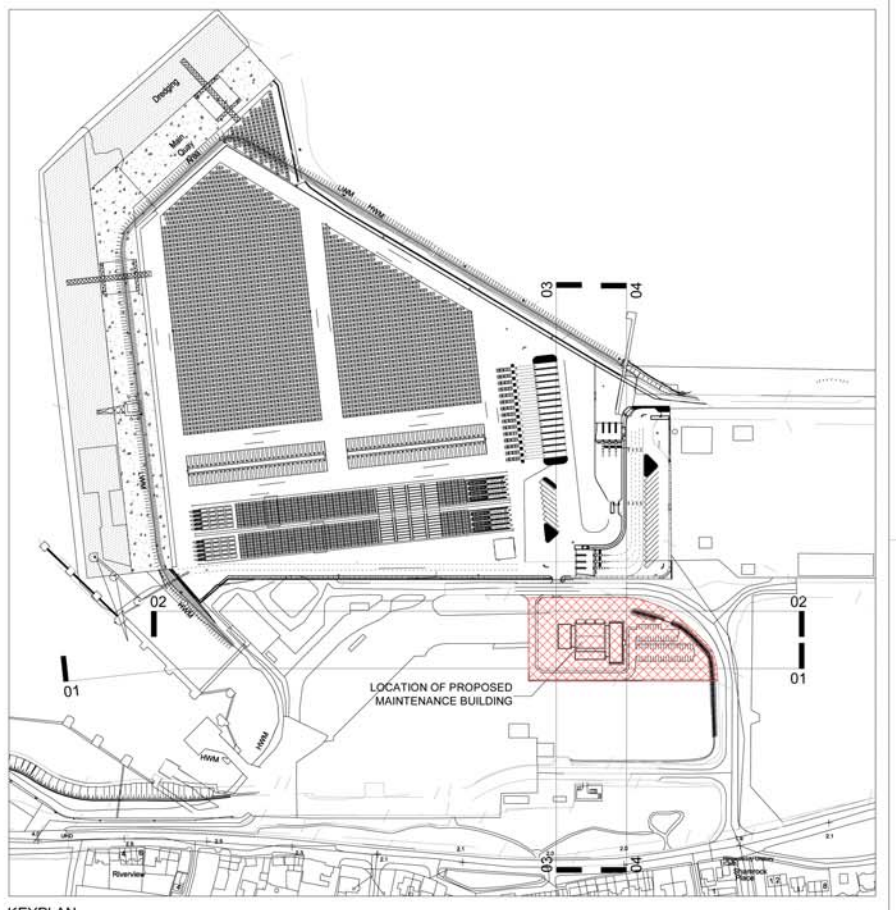

KEYPLAN

Figure 3.23 d

DO NOT SCALE FROM THIS DRAWING.WORK ONLY FROM FIGURED DIMENSIONS.
ALL ERRORS AND OMISSIONS TO BE REPORTED TO THE ARCHITECT.
THIS DRAWING TO BE READ IN CONJUNCTION WITH RELEVANT CONSULTANT'S DRAWINGS.
OFFICE USE:

PAGE SETUP:	-----	SHEET SET:	STN
PLOT SCALE:	1:1	STYLE TABLE:	_STN-General Arrangement.ctb
MOD. TIME:	12/14/2016 11:58:35 AM	PLOT DEVICE:	PDF-XChange Printer 2012
PLOT TIME:	12/14/2016 11:59:35 AM	MOD. BY:	John Hohessy

	ORIG.	CHK.	DATE.	ISSUE

	ORIG.	CHK.	DATE	ISSUE
ISSUED FOR INFORMATION	JH	DF	13.12.2016	P1

Scott Tallon Walker Architects Unit 36, Wilkworks, Eglinton Street, Cork Tel: +353-21-4320744 Fax: +353-21-4861820

CLIENT: PORT OF CORK	DRAWING: CONTEXTUAL ELEVATIONS TERMINAL OFFICE AND MAINTENANCE BUILDING	CAD REF: K:\16\16001\PLA	
PROJECT: RINGASKIDDY PORT REDEVELOPMENT SECTION 146C		PROJ. NO. / TYPE / PACKAGE / DWG. NO. / ISSUE	
SITE: RINGASKIDDY, CO. CORK	SCALE: 1:500 @A0	PROJECT ARCHITECT: DAVID FLANNERY	16001–SKE–00–2003 P1
		E-mail: mail@stw.ie	Web: www.stw.ie