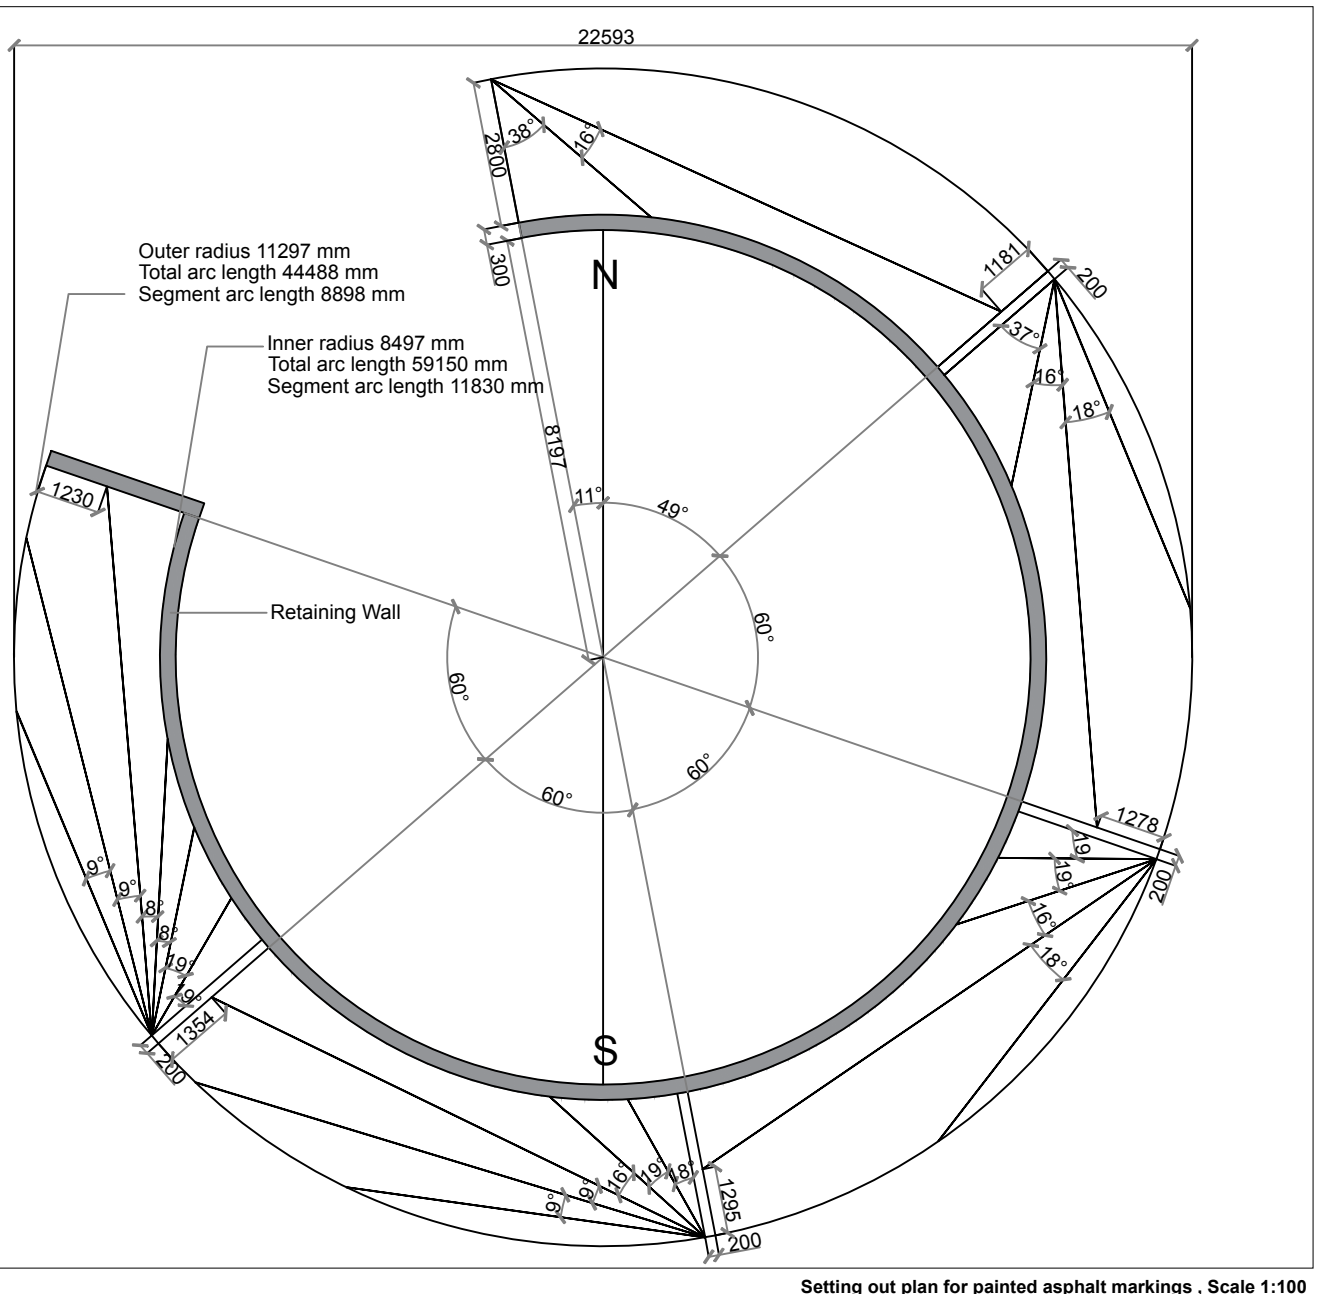

Setting out plan for painted asphalt markings , Scale 1:100

Notes

-All asphalt surfacing to have a 20mm surface course on 40mm binder course and 100mm s layer.
-Asphalt surface to top of earth works to be painted using Mc Connel's 'Fortachlor Q734' chl rubber paint for Asphalt or similar and approved, for colours see below.
-Asphalt surface to be clean and free from dust, dirt, grease and loose material.
-Application by brush or roller, two coats allowing 4 hours between coats.
-Painting to be carried out only in temperatures above 5 degrees Celsius.
-All setting out markings and painted trial section to be inspected by Landscape Architect pri works. Trial section to be specified by LA.
-All dimensions for laying out to be checked on site by contractor prior to commencement of any discrepancies discussed with LA before commencement of works.
-Drawing to be read in conjunction with:
Documents: 1516-Specification, 1516-Preliminaries, 1516-103-SOW
Landscape Drawings: 1516-103-LA-T001 Site Location Plan, 1516-103-LA-T002 Existing C Plan, 1516-103-LA-T003 Landscape Layout, 1516-103-LA-T004 Painted surfacing detail, 1516-103-LA-T005 Earth mound detail, LA-T006 Sculpture details.
Engineers Drawings: 4119-201 Retaining wall foundation layout, 4119-202 Retaining wall cr 4119-203 Retaining wall details, 4119-204 Retaining wall notes.
-Any errors or contradictions between drawings/specification/schedule of works to be highlig contractor before tender submission.
-Do not scale from this drawing.

Colour Key

- Black Asphalt, unpainted.
- Colour: Pure White, RAL 9010
- Colour: Pink, RAL to be confirmed by supplier
- Colour: Green, RAL to be confirmed by supplier
- Colour: Blue, RAL to be confirmed by supplier
- Colour: Yellow, RAL to be confirmed by supplier

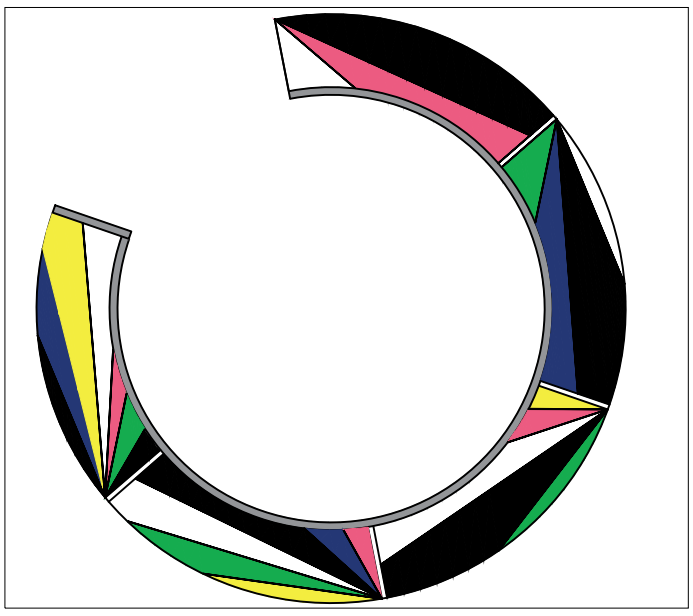

Colour plan for painted asphalt markings , Scale 1:200

This drawing is the copyright of the Landscape Architect unless otherwise stated. all dimensions are in millimeters. Where dimensions are not given, drawings must not be scaled and the matter must be referred to the Landscape Architect. If the drawing includes conflicting details/dimensions the matter must be referred to the Landscape Architect. All dimensions must be checked on site. The Landscape Architect must be informed, by the contractor, of any discrepancies before work proceeds.

Cathal O'Meara Landscape Architects **087 9202549**

Client: Cork Co.Co

Project: Cork Airport Roundabout

Drawing: 1516-103-LA-T004 Painted surfacing detail

Showgrounds, Fermoy Co. Cork

Issue: Tender

Drawn by: Wendy Kirkpatrick

Scale 1:50, 1:250, @ A3

Rev	Notes	Date
00	Tender Issue	11-07-2017

cathal meara landscape architects

Chartered member of the Irish Landscape Institute

N