DWG. NO.
16001–SKE–00–0002

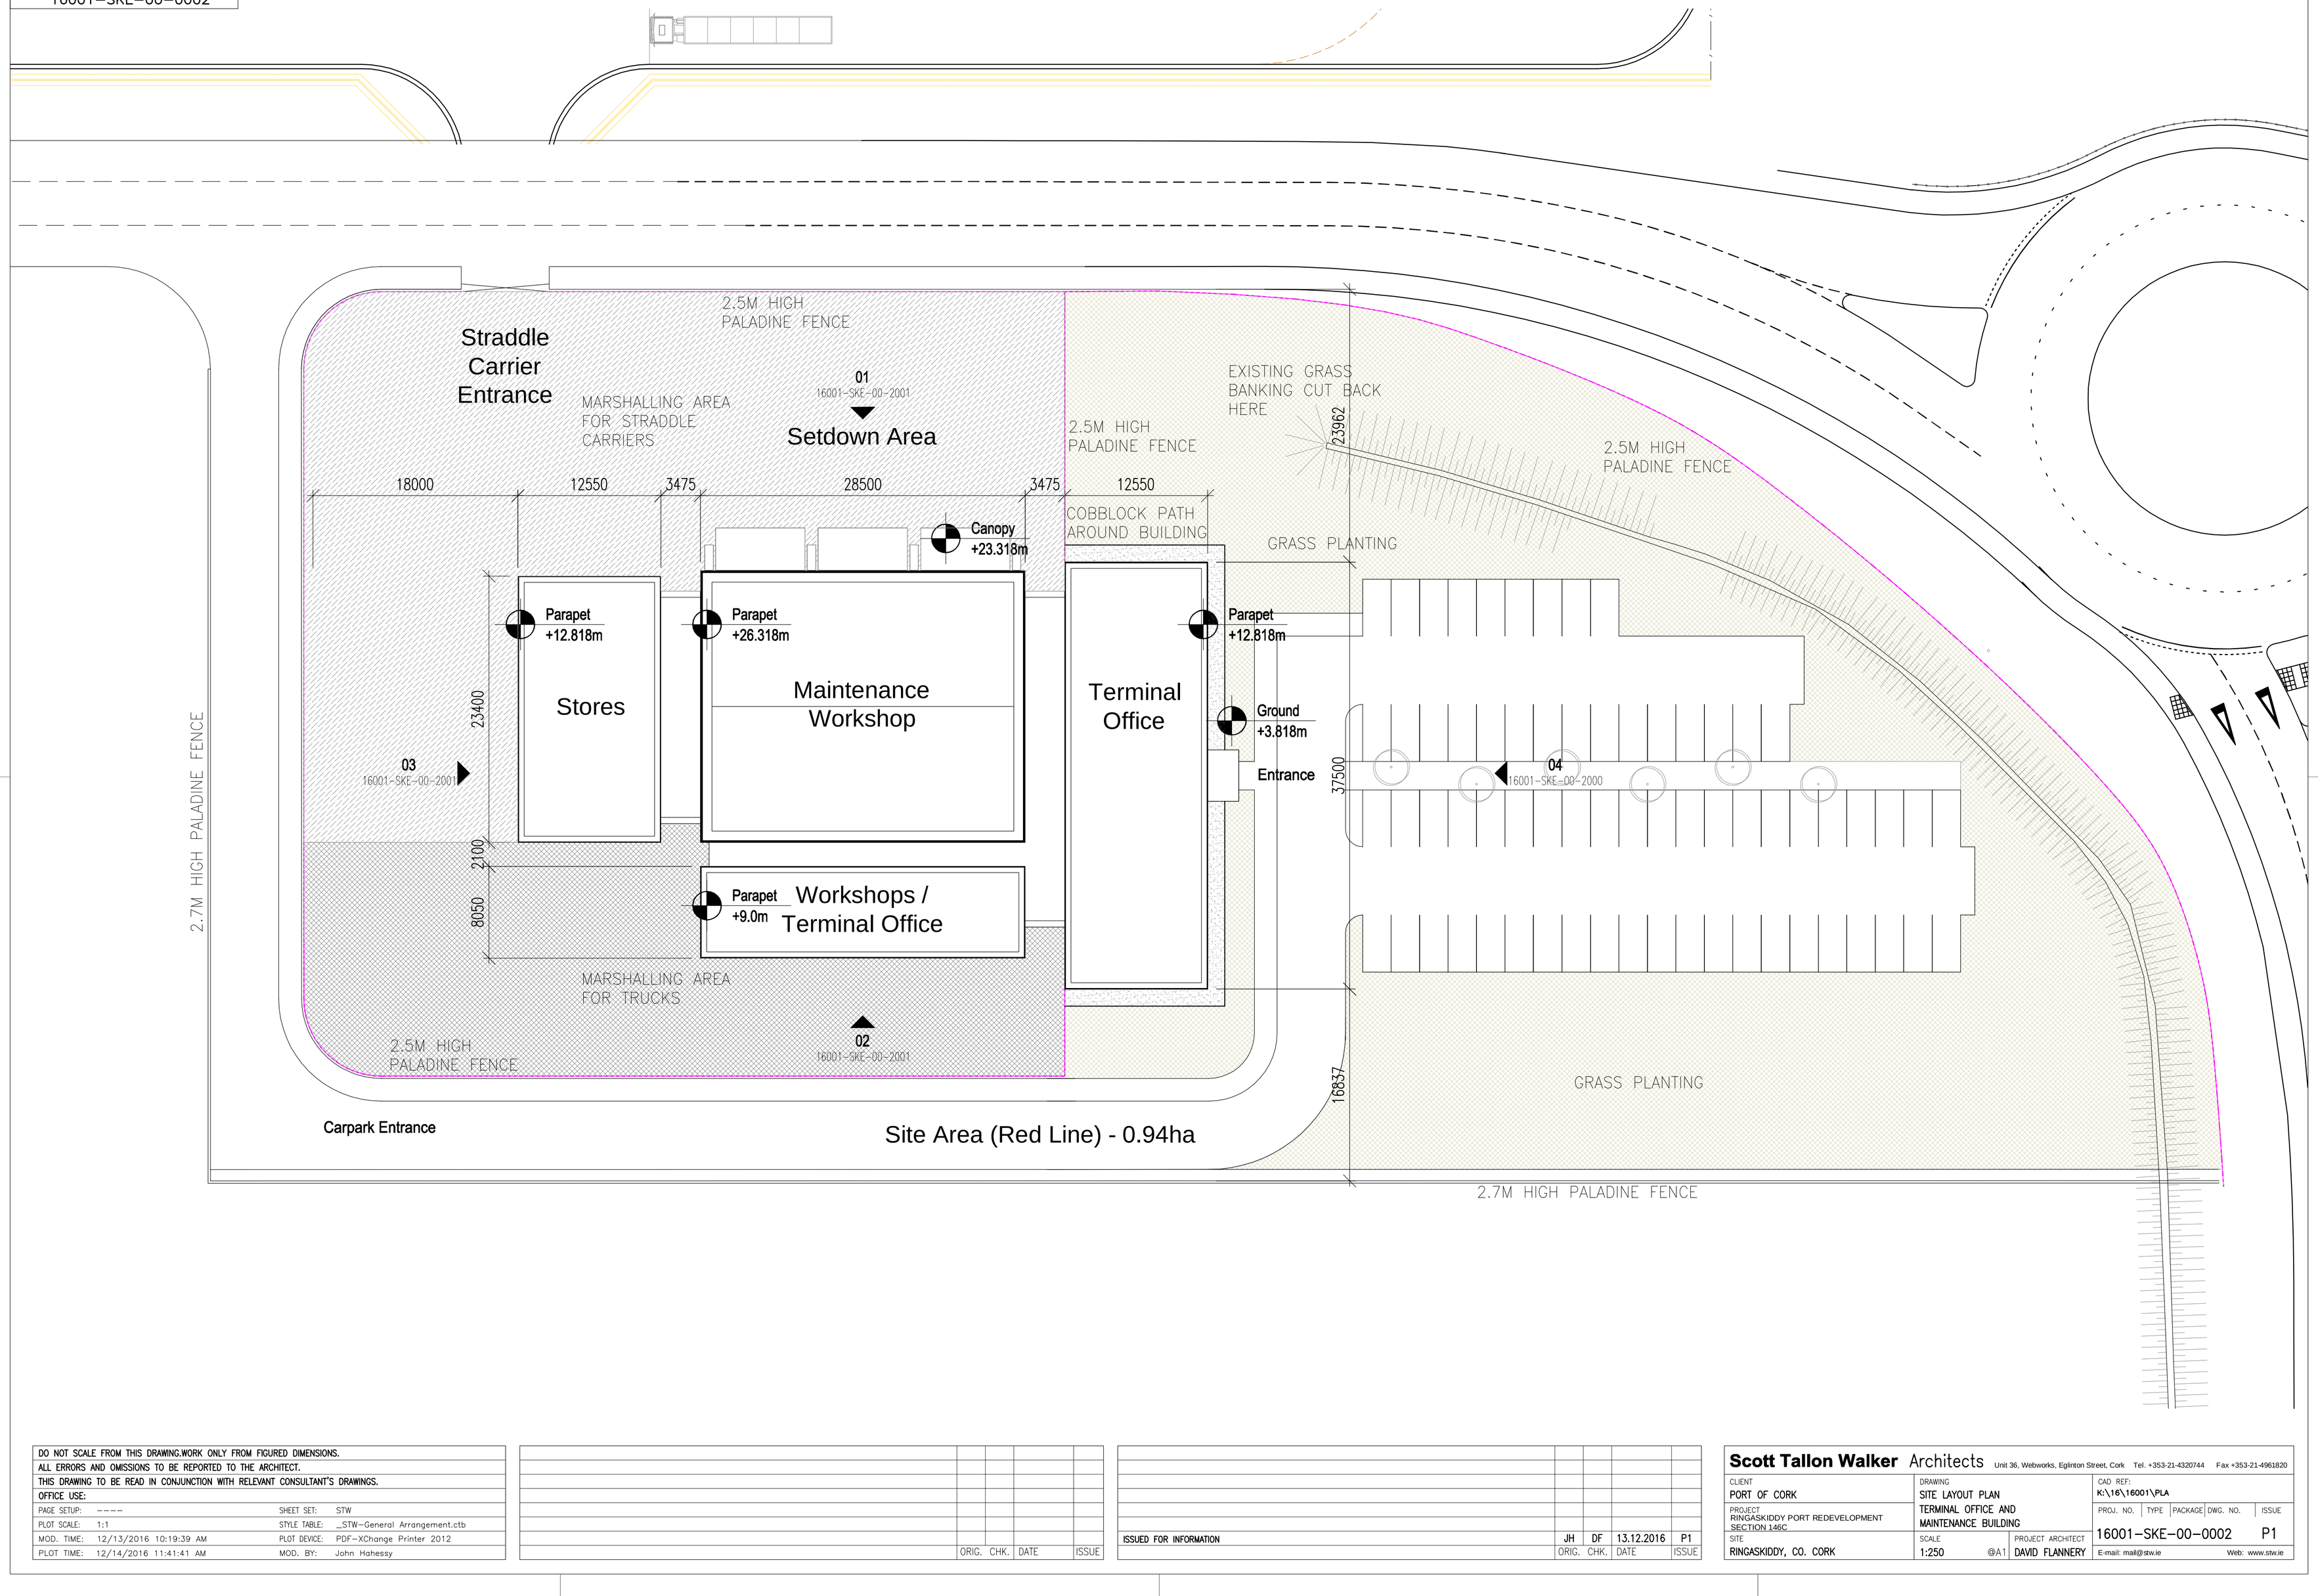

DO NOT SCALE FROM THIS DRAWING.WORK ONLY FROM FIGURED DIMENSIONS.
ALL ERRORS AND OMISSIONS TO BE REPORTED TO THE ARCHITECT.
THIS DRAWING TO BE READ IN CONJUNCTION WITH RELEVANT CONSULTANT'S DRAWINGS.
OFFICE USE:

PAGE SETUP:	----	SHEET SET:	STW
PLOT SCALE:	1:1	STYLE TABLE:	_STW–General Arrangement.ctb
MOD. TIME:	12/13/2016 10:19:39 AM	PLOT DEVICE:	PDF–XChange Printer 2012
PLOT TIME:	12/14/2016 11:41:41 AM	MOD. BY:	John Hahessy

	ORIG.	CHK.	DATE	ISSUE

	ORIG.	CHK.	DATE	ISSUE
ISSUED FOR INFORMATION	JH	DF	13.12.2016	P1

Scott Tallon Walker Architects
Unit 36, Webworks, Eglinton Street, Cork Tel. +353-21-4320744 Fax +353-21-4961820

CLIENT: PORT OF CORK	DRAWING: SITE LAYOUT PLAN	CAD REF: K:\16\16001\PLA
PROJECT: RINGASKIDDY PORT REDEVELOPMENT SECTION 146C	TERMINAL OFFICE AND MAINTENANCE BUILDING	PROJ. NO. / TYPE / PACKAGE / DWG. NO. / ISSUE: 16001–SKE–00–0002 P1
SITE: RINGASKIDDY, CO. CORK	SCALE: 1:250 @A1 / PROJECT ARCHITECT: DAVID FLANNERY	E-mail: mail@stw.ie Web: www.stw.ie